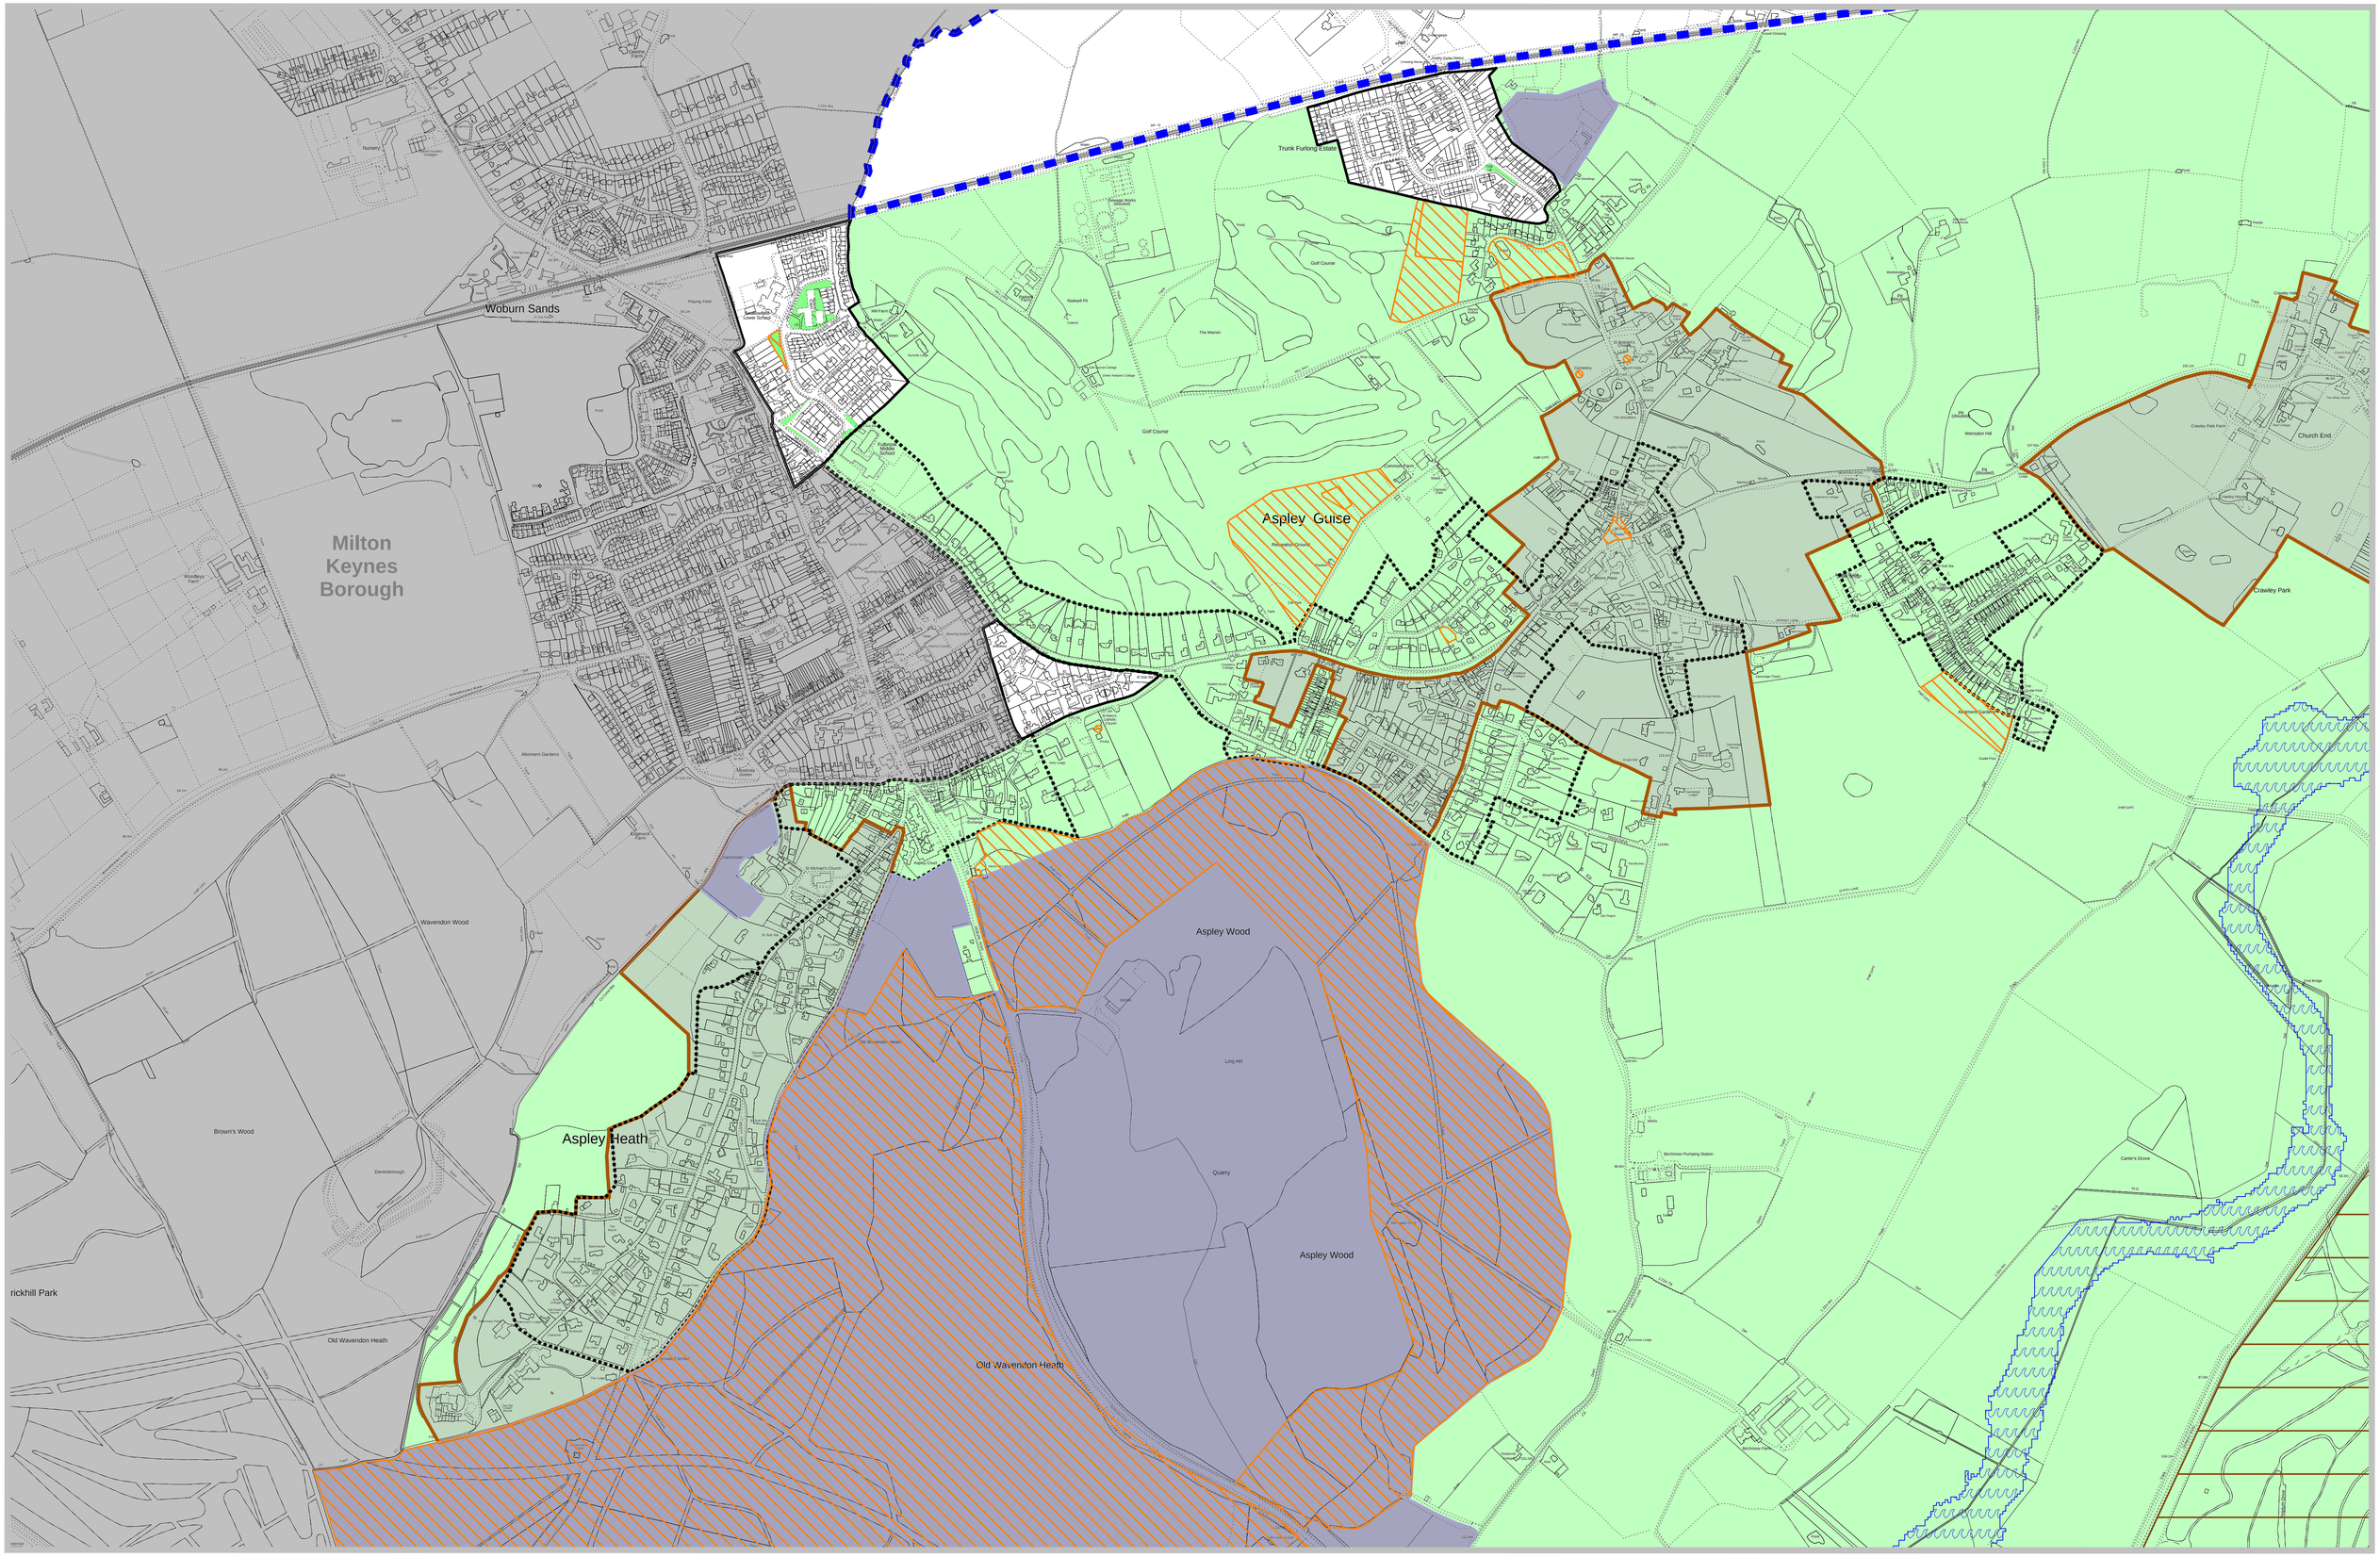

Scale: 1:5000

© Crown Copyright and database right 2011. Ordnance Survey 100049029.
Central Bedfordshire Council